



CROSS SECTION A

North East Elevation
Scale 1:1000

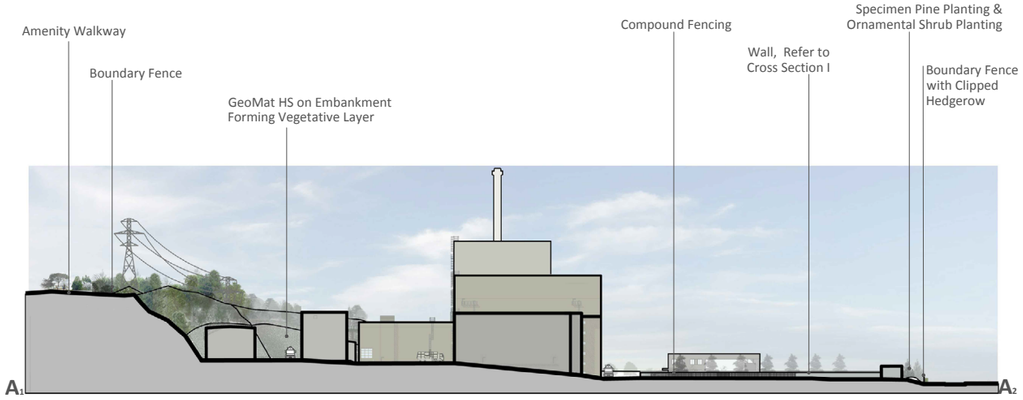

KEY PLAN

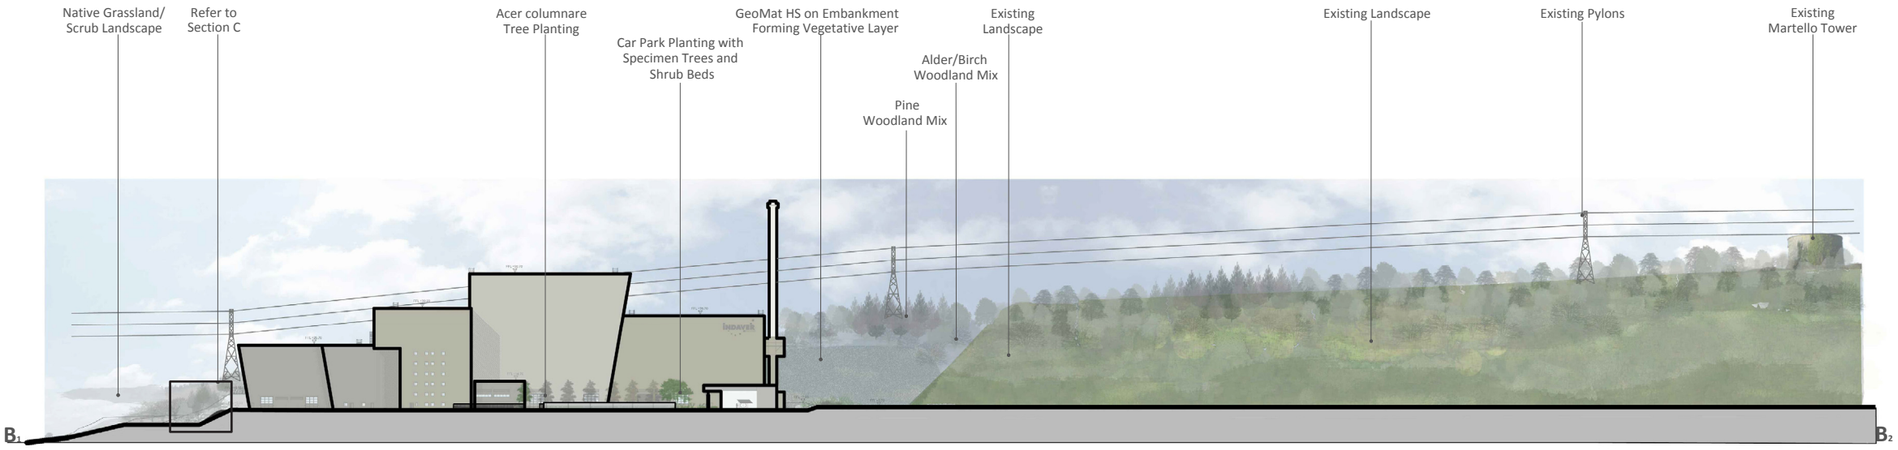

CROSS SECTION B

North West Elevation
Scale 1:1000

ARUP

INDAVER

BSM Est. 1968 Brady Shipman Martin. Built. Environment.

Landscape Longitudional Sections

Ringaskiddy Resource Recovery Centre

238129-00 | Figure 11.40