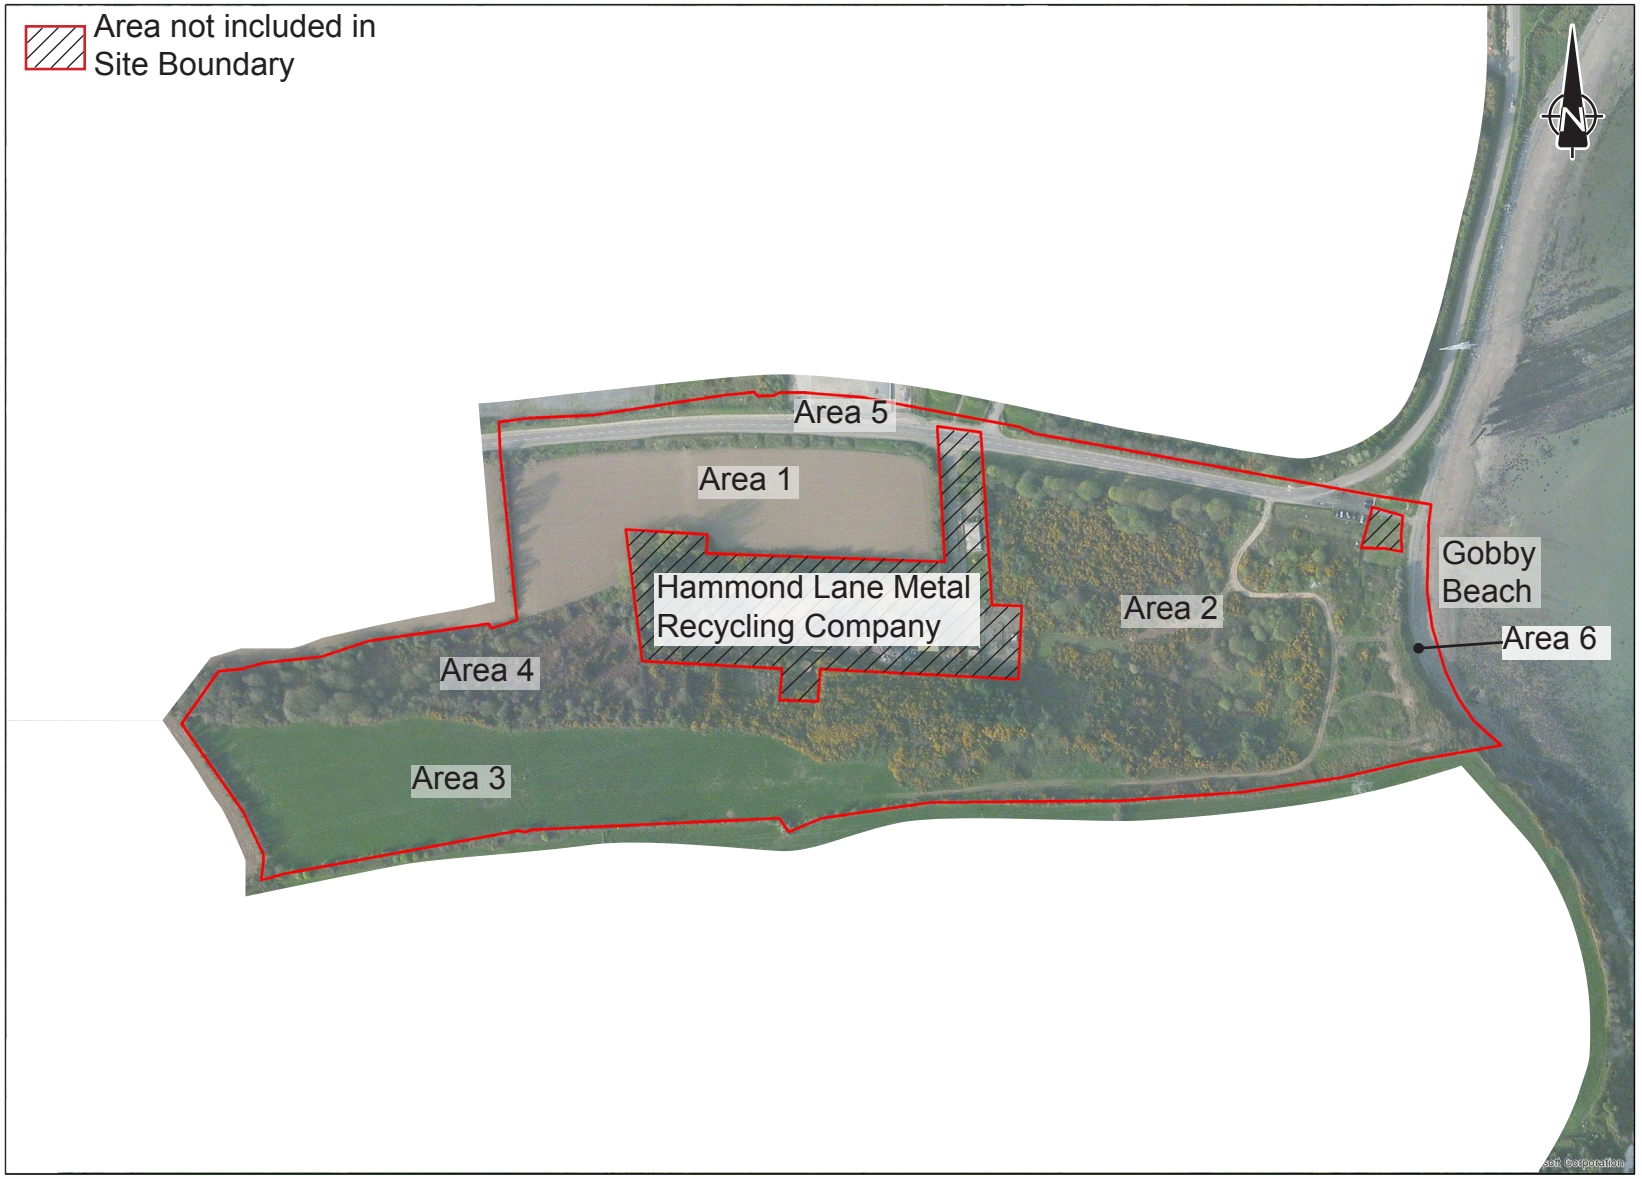


This graphic is for diagrammatic purposes only. No measurement to be taken.

ARUP

INDAVER

Existing Site Layout (Aerial)

Ringaskiddy Resource Recovery Centre

238129-00 | Figure 4.2