
A3

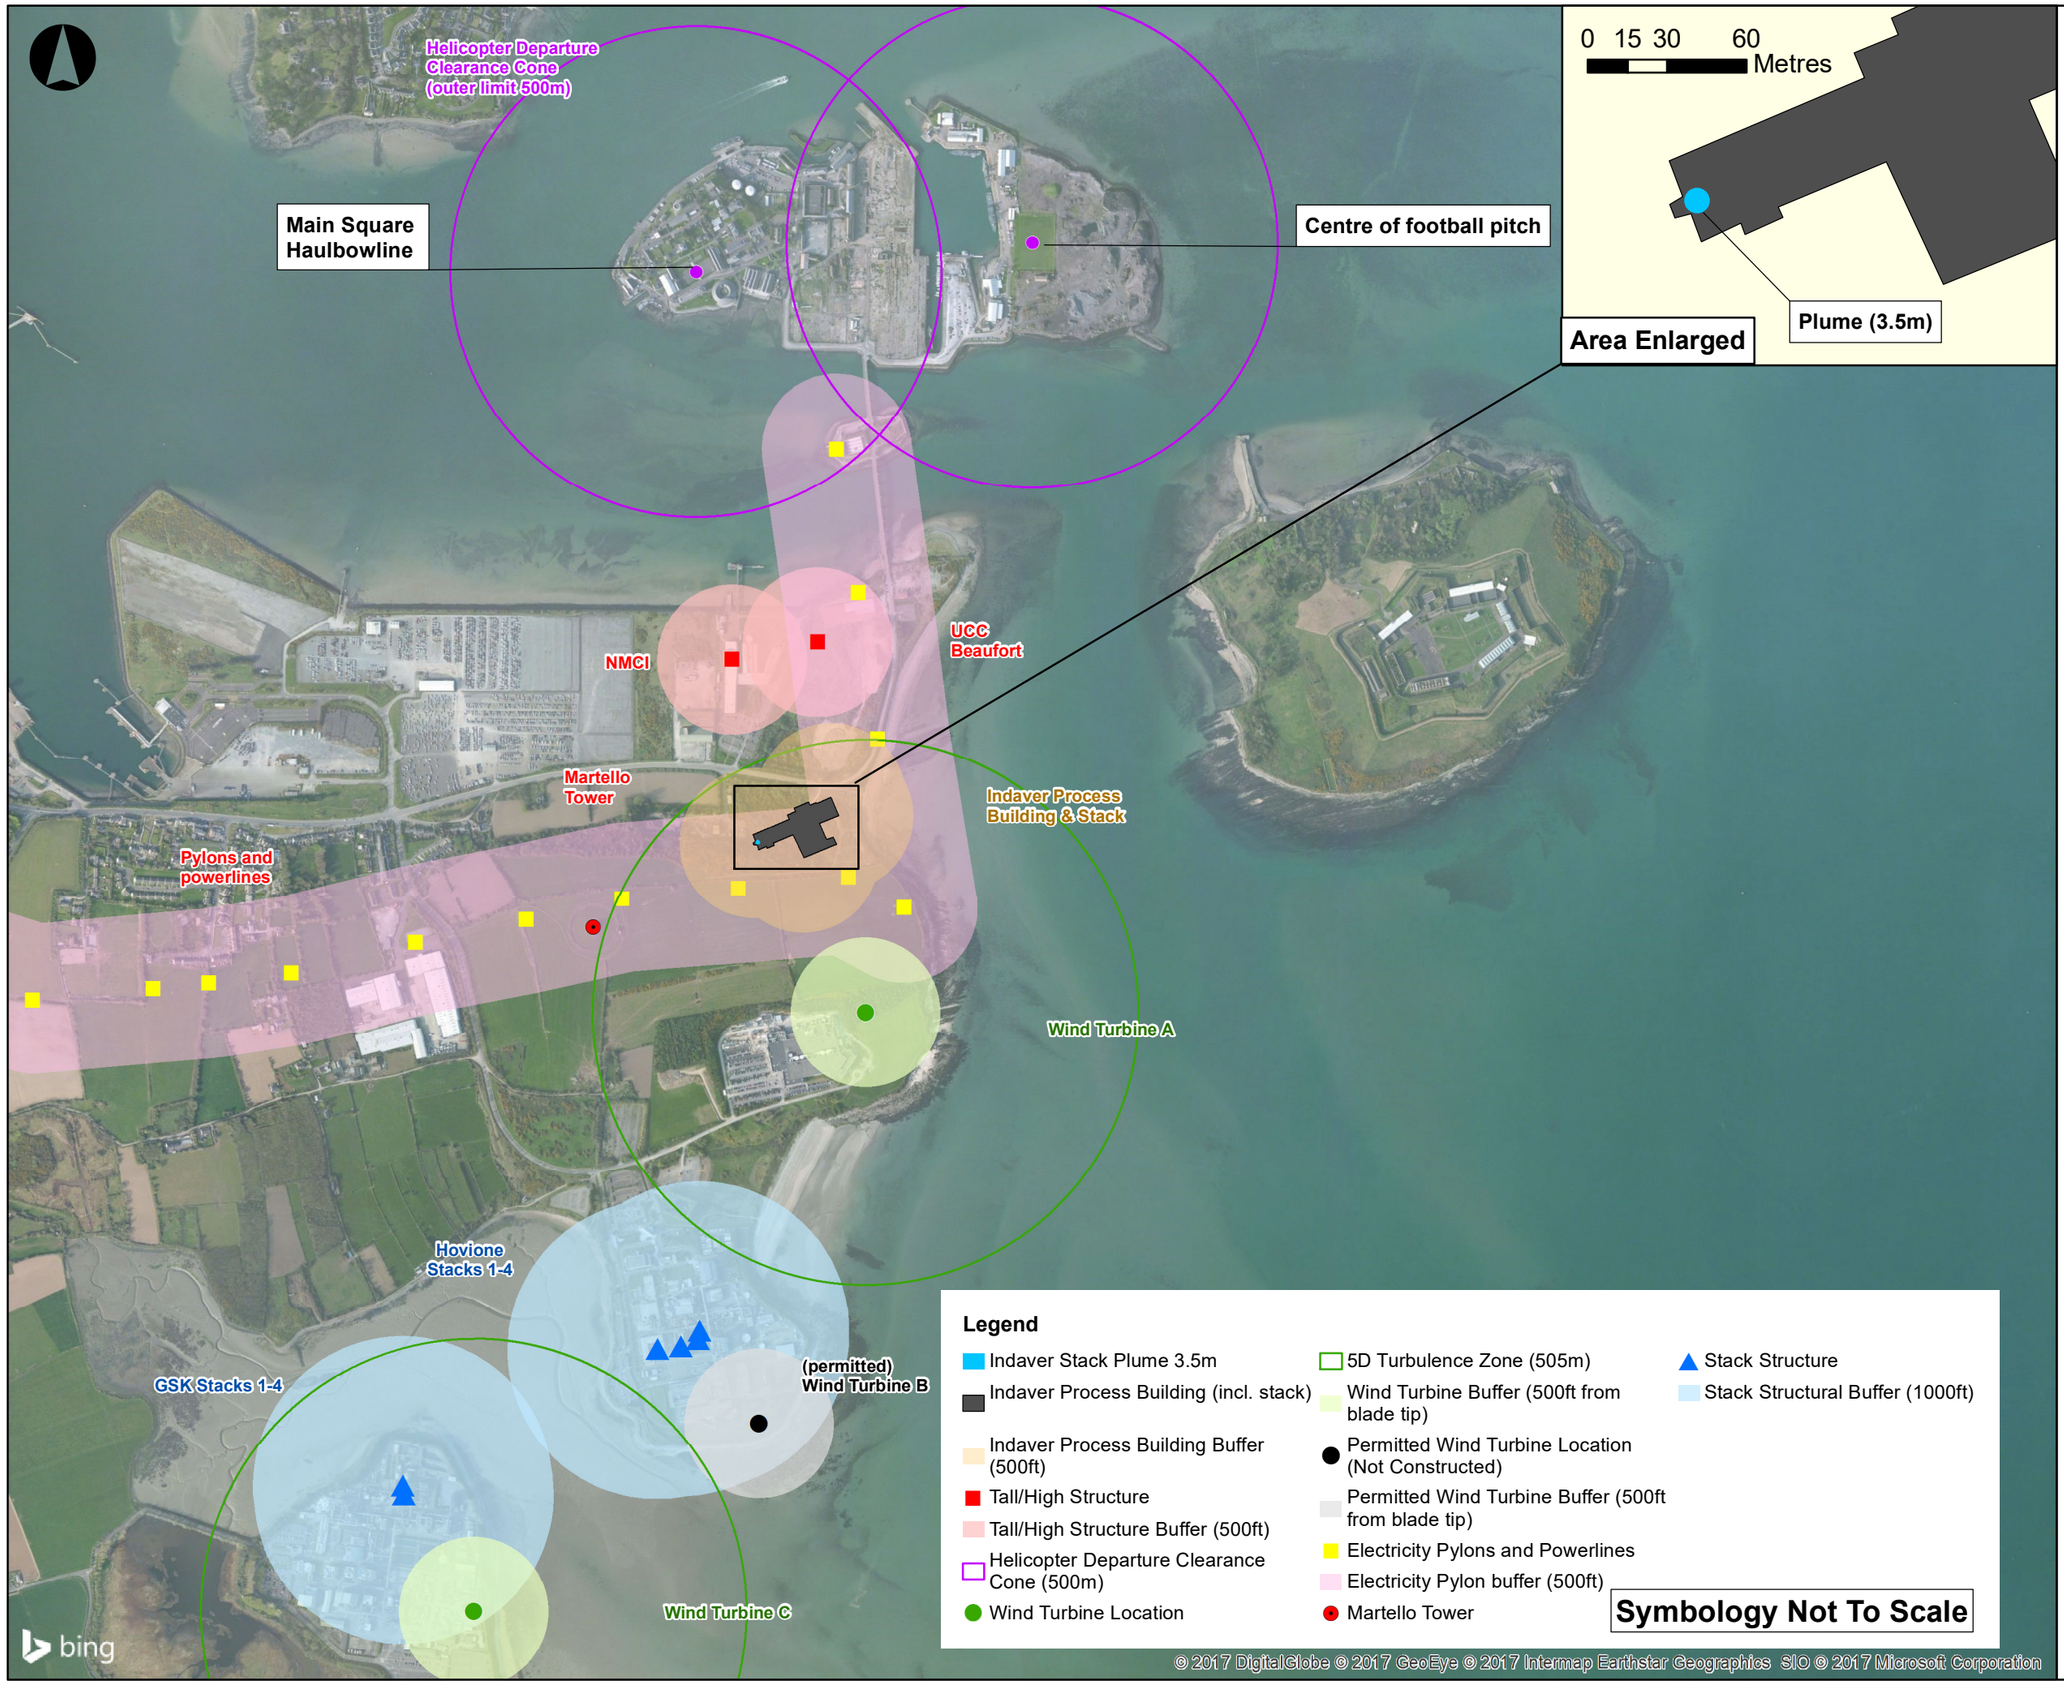

Legend

- Indaver Stack Plume 3.5m
- Indaver Process Building (incl. stack)
- Indaver Process Building Buffer (500ft)
- Tall/High Structure
- Tall/High Structure Buffer (500ft)
- Helicopter Departure Clearance Cone (500m)
- Wind Turbine Location
- 5D Turbulence Zone (505m)
- Wind Turbine Buffer (500ft from blade tip)
- Permitted Wind Turbine Location (Not Constructed)
- Permitted Wind Turbine Buffer (500ft from blade tip)
- Electricity Pylons and Powerlines
- Electricity Pylon buffer (500ft)
- Martello Tower
- Stack Structure
- Stack Structural Buffer (1000ft)

Symbology Not To Scale

Do not scale from drawing

Ordnance Survey Ireland License No. EN 0002816
© Ordnance Survey Ireland/ Government of Ireland

Issue	Date	By	Chkd	Appd
I1	12-05-17	AF	FP	FP

0 0.075 0.15 0.3 0.45 0.6 km

ARUP

50 Ringsend Road
Dublin 4
Tel +353 (0)1 233 4455 Fax +353 (0)1 668 3169
www.arup.com

Client

Indaver Ireland

Job Title

Ringaskiddy Resource Recovery Centre

Selection of some stacks and tall/ high structures in the Lower Harbour, Cork - Proposed - Larger Scale

Scale at A3

1:12500

Job No	Drawing Status
238129-00	**Issue**

Drawing No	Issue
003	**I1**

© Arup