
Ordnance Survey Ireland Licence No. EN 0002817
© Ordnance Survey Ireland/ Government of Ireland

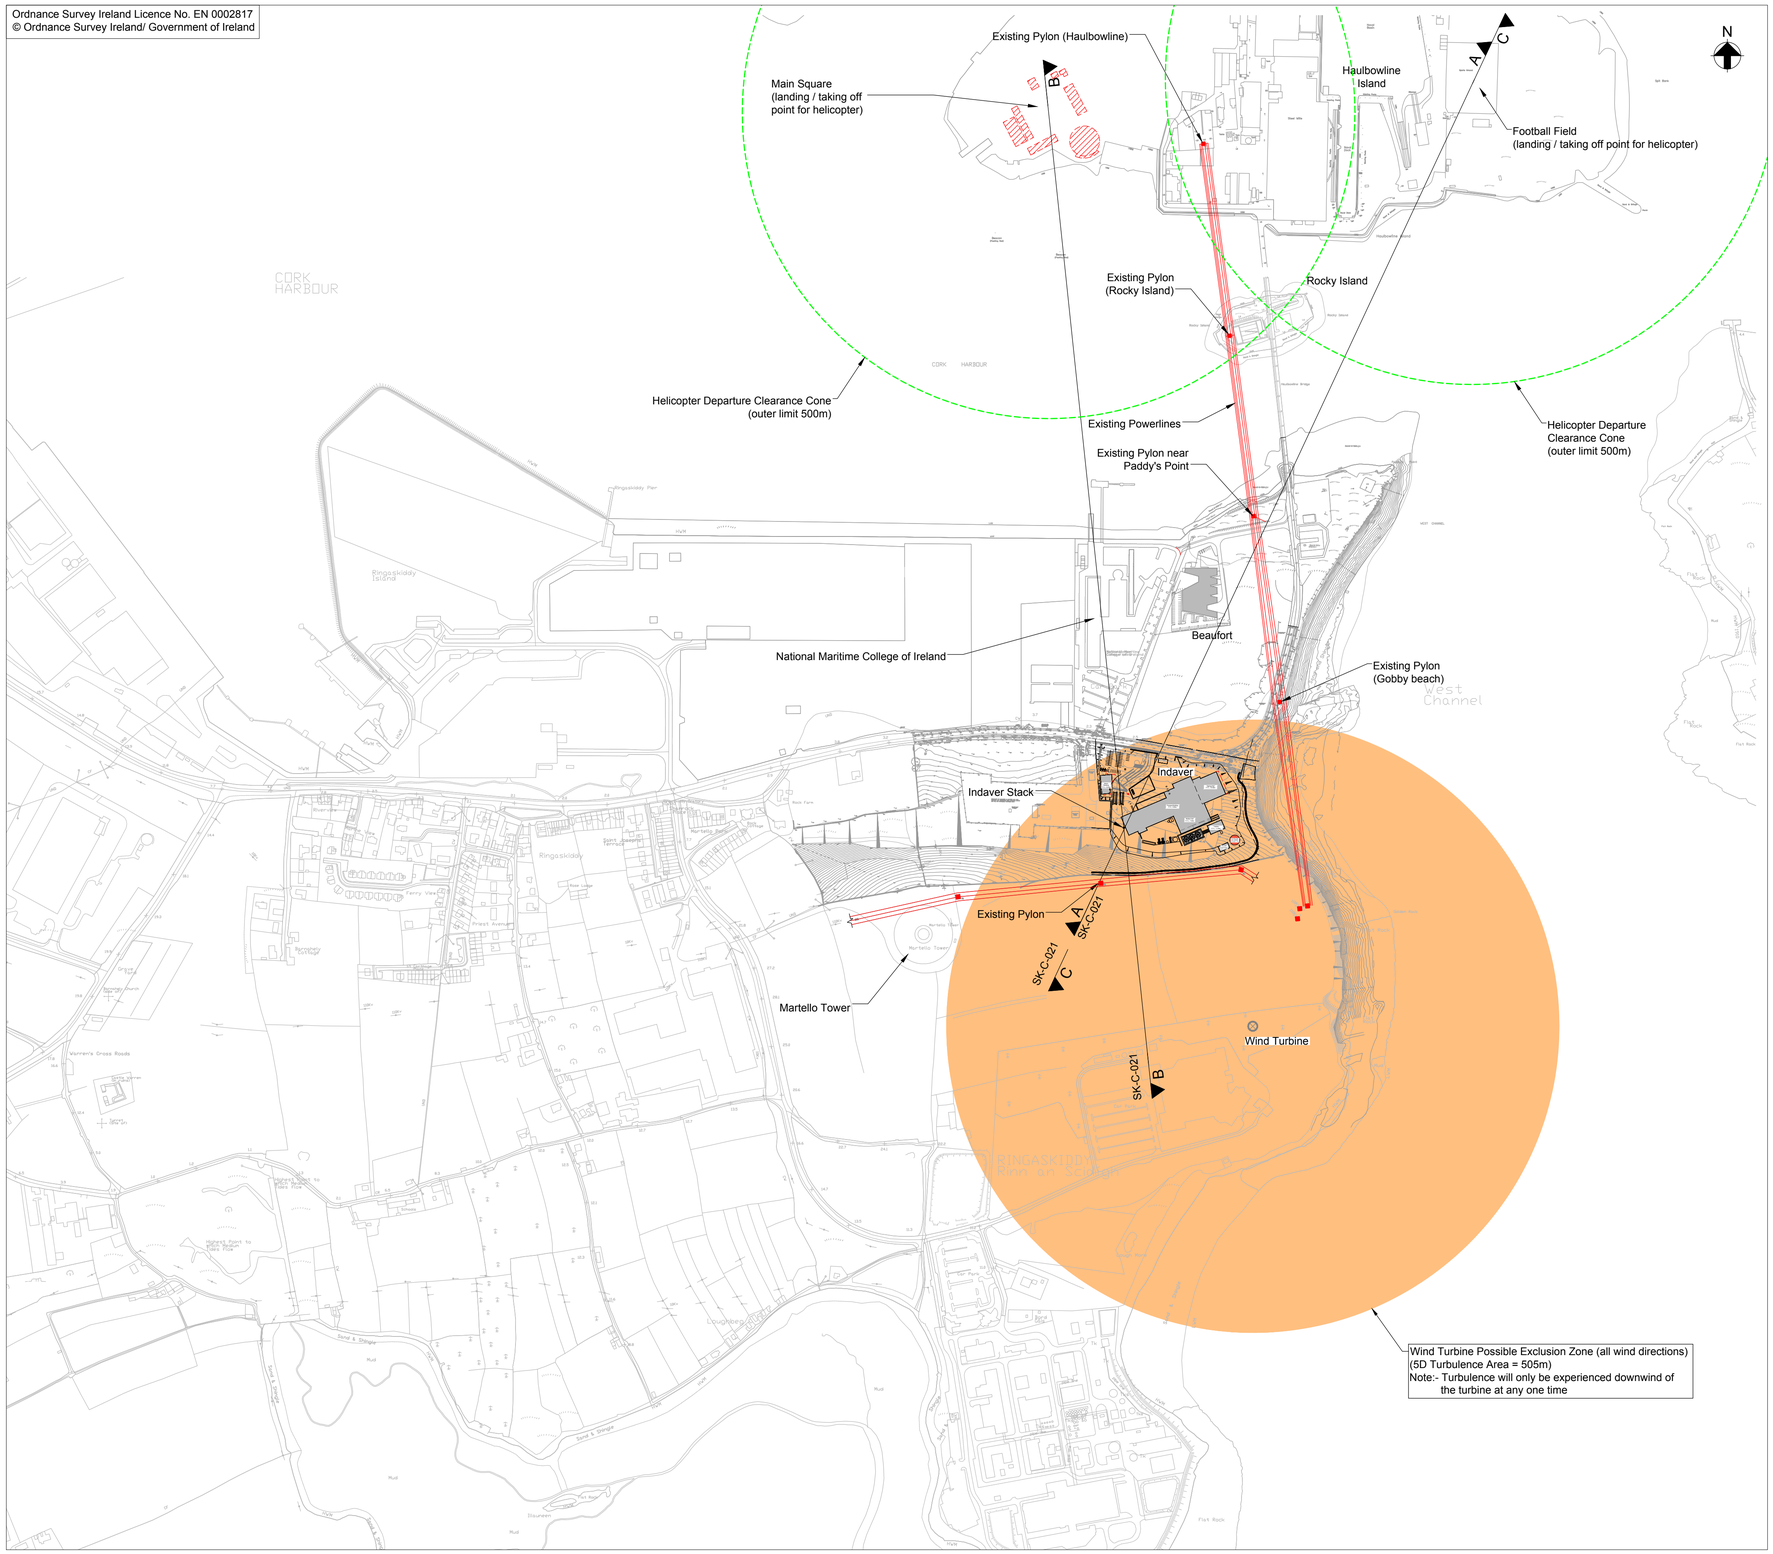

Rev	Date	By	Chkd	Appd
P1	11/05/17	EG	FP	FP
For Information				

ARUP

One Albert Quay
Cork, Ireland
Tel +353 (0)21 427 7670 Fax +353 (0)21 427 2345
www.arup.com

Client

Indaver

Project Title

Ringaskiddy Resource
Recovery Centre

Drawing Title

Helicopter Flight Path
to Indaver Stack
Layout Plan
Sheet 1 of 2

Scale at A1 1:5000

Role Civil

Suitability Preliminary

Arup Job No **238129-10**

Rev **P1**

Name **SK-C-020**

Do not scale

© Arup